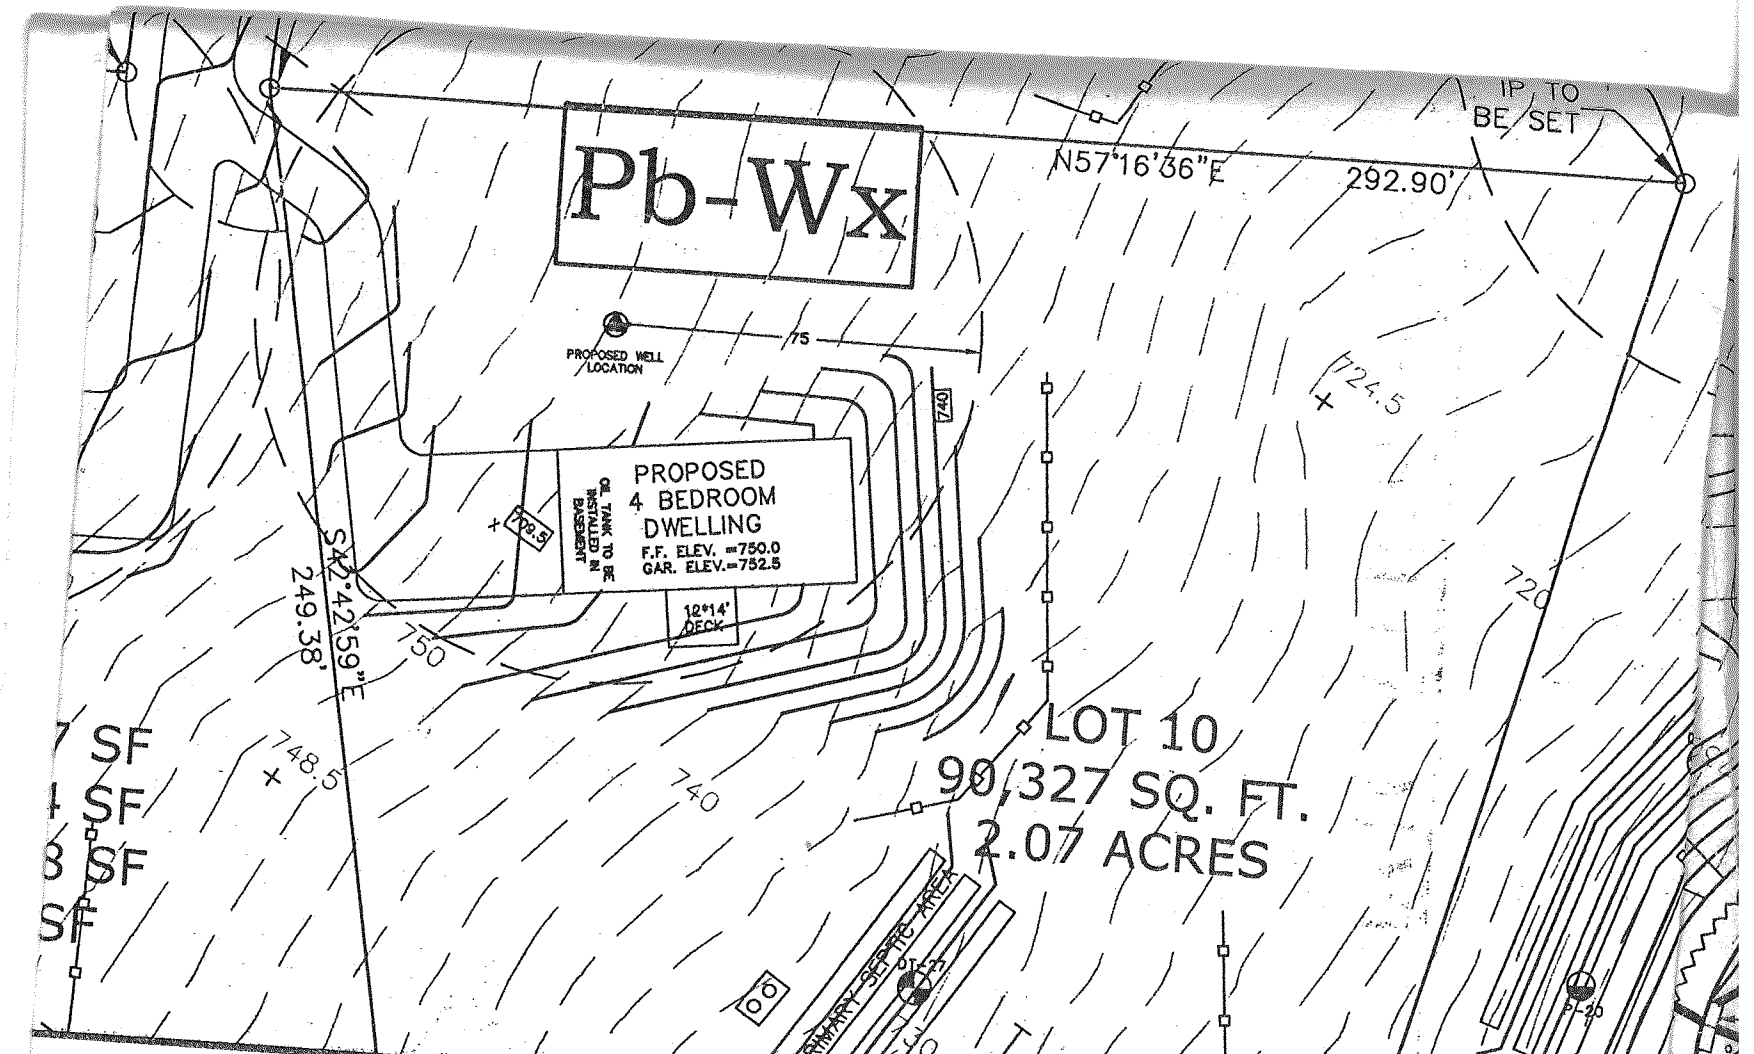

- SEE SHEET 3.2

Job No.	Project Name
1712	
Scale	Date